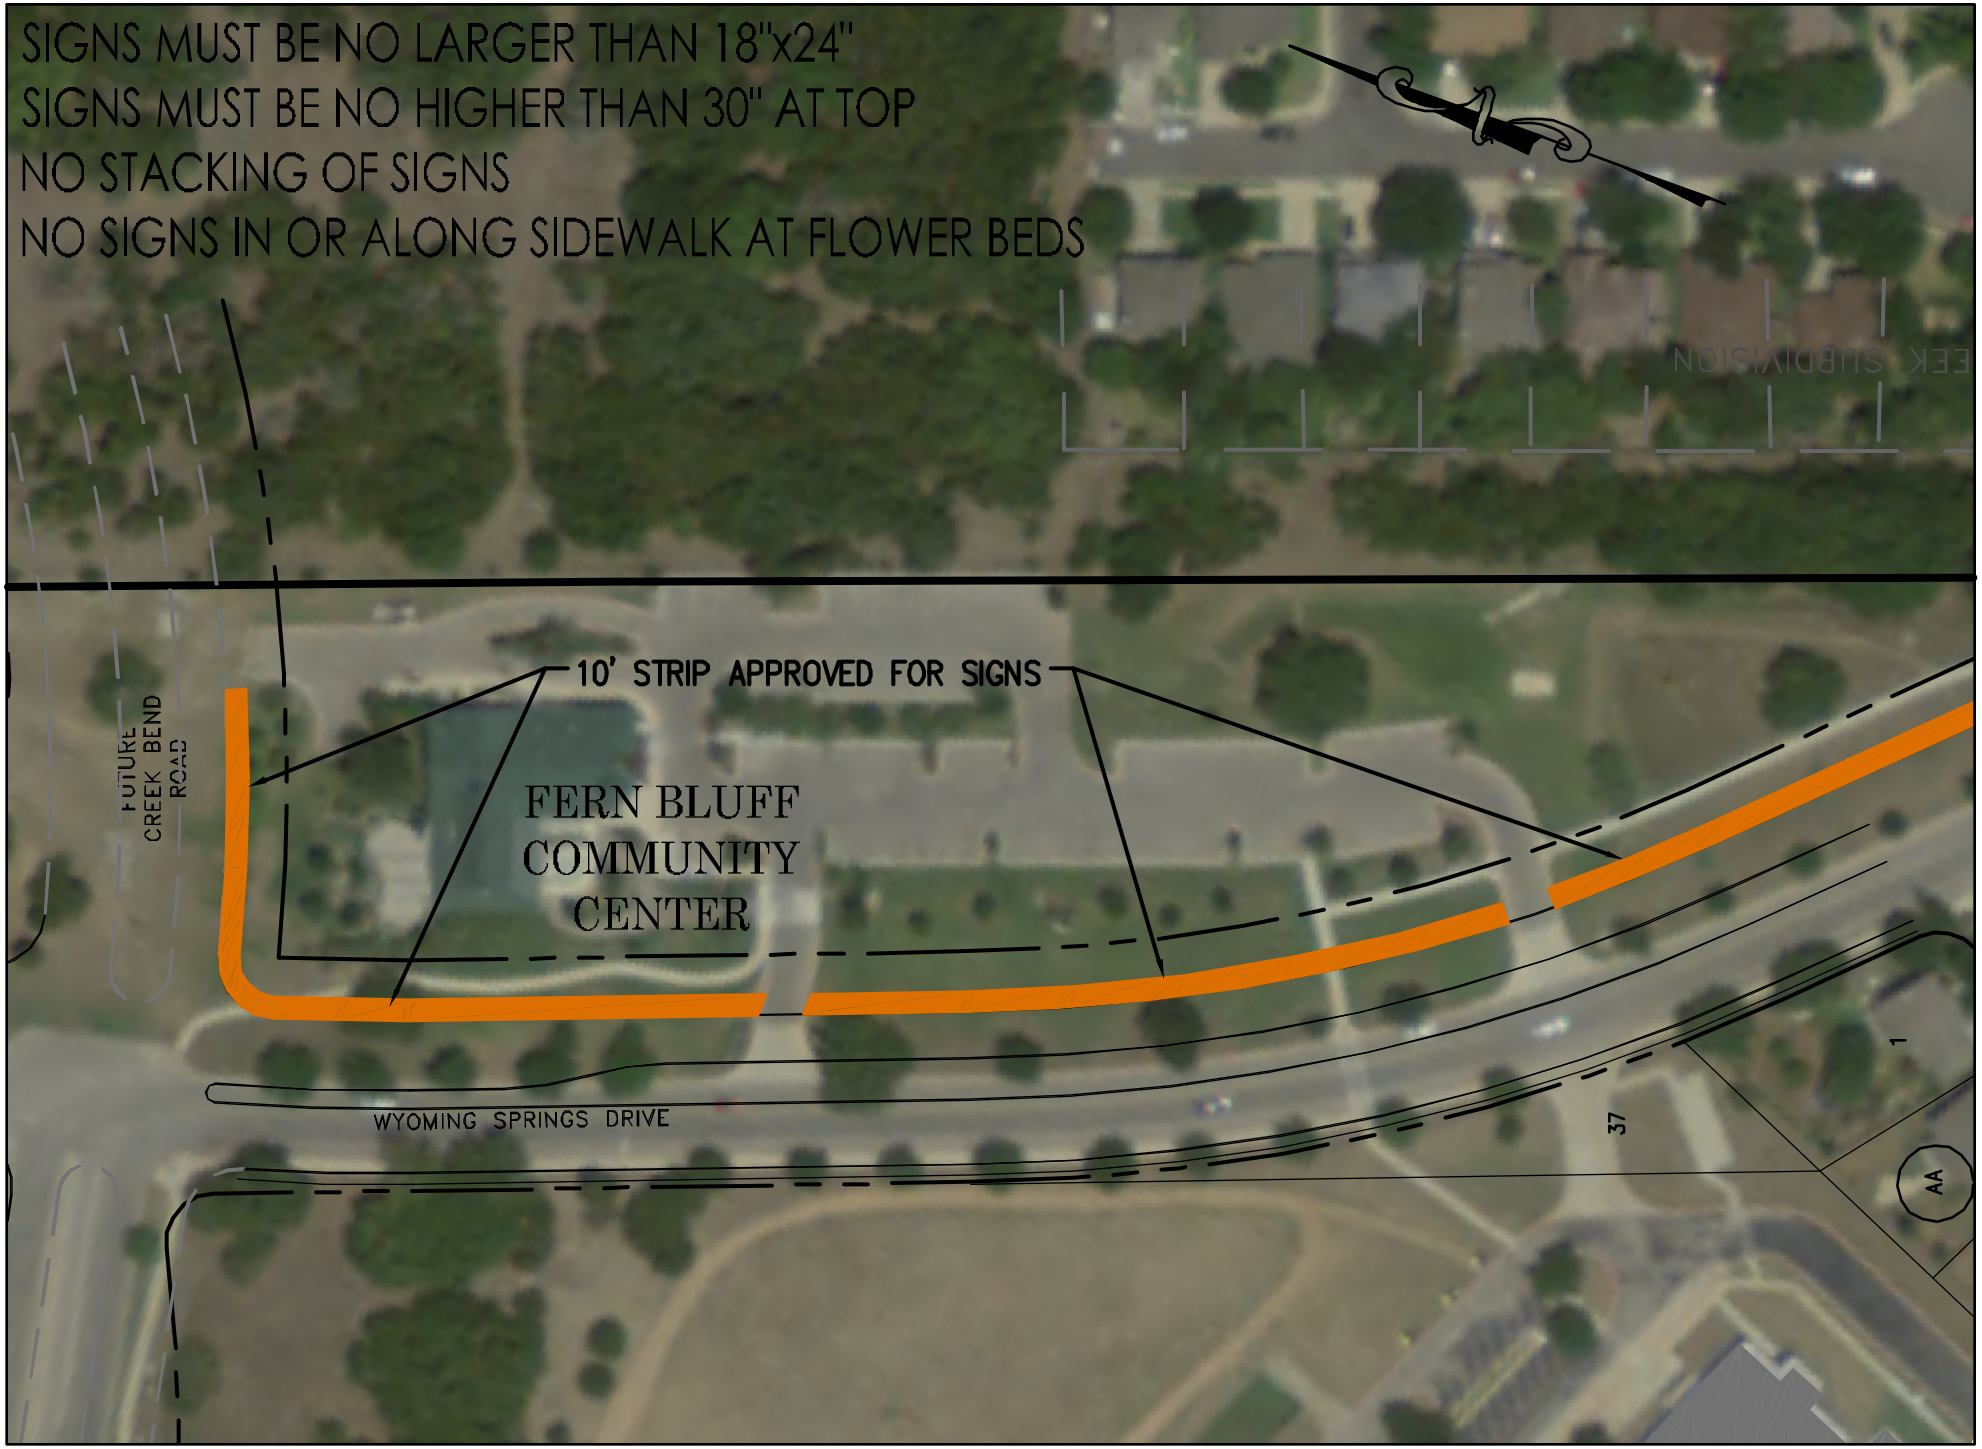

SIGNS MUST BE NO LARGER THAN 18"x24"
SIGNS MUST BE NO HIGHER THAN 30" AT TOP
NO STACKING OF SIGNS
NO SIGNS IN OR ALONG SIDEWALK AT FLOWER BEDS
10' STRIP APPROVED FOR SIGNS
FERN BLUFF
COMMUNITY
CENTER
FUTURE
CREEK BEND
ROAD
WYOMING SPRINGS DRIVE
37
1
AA